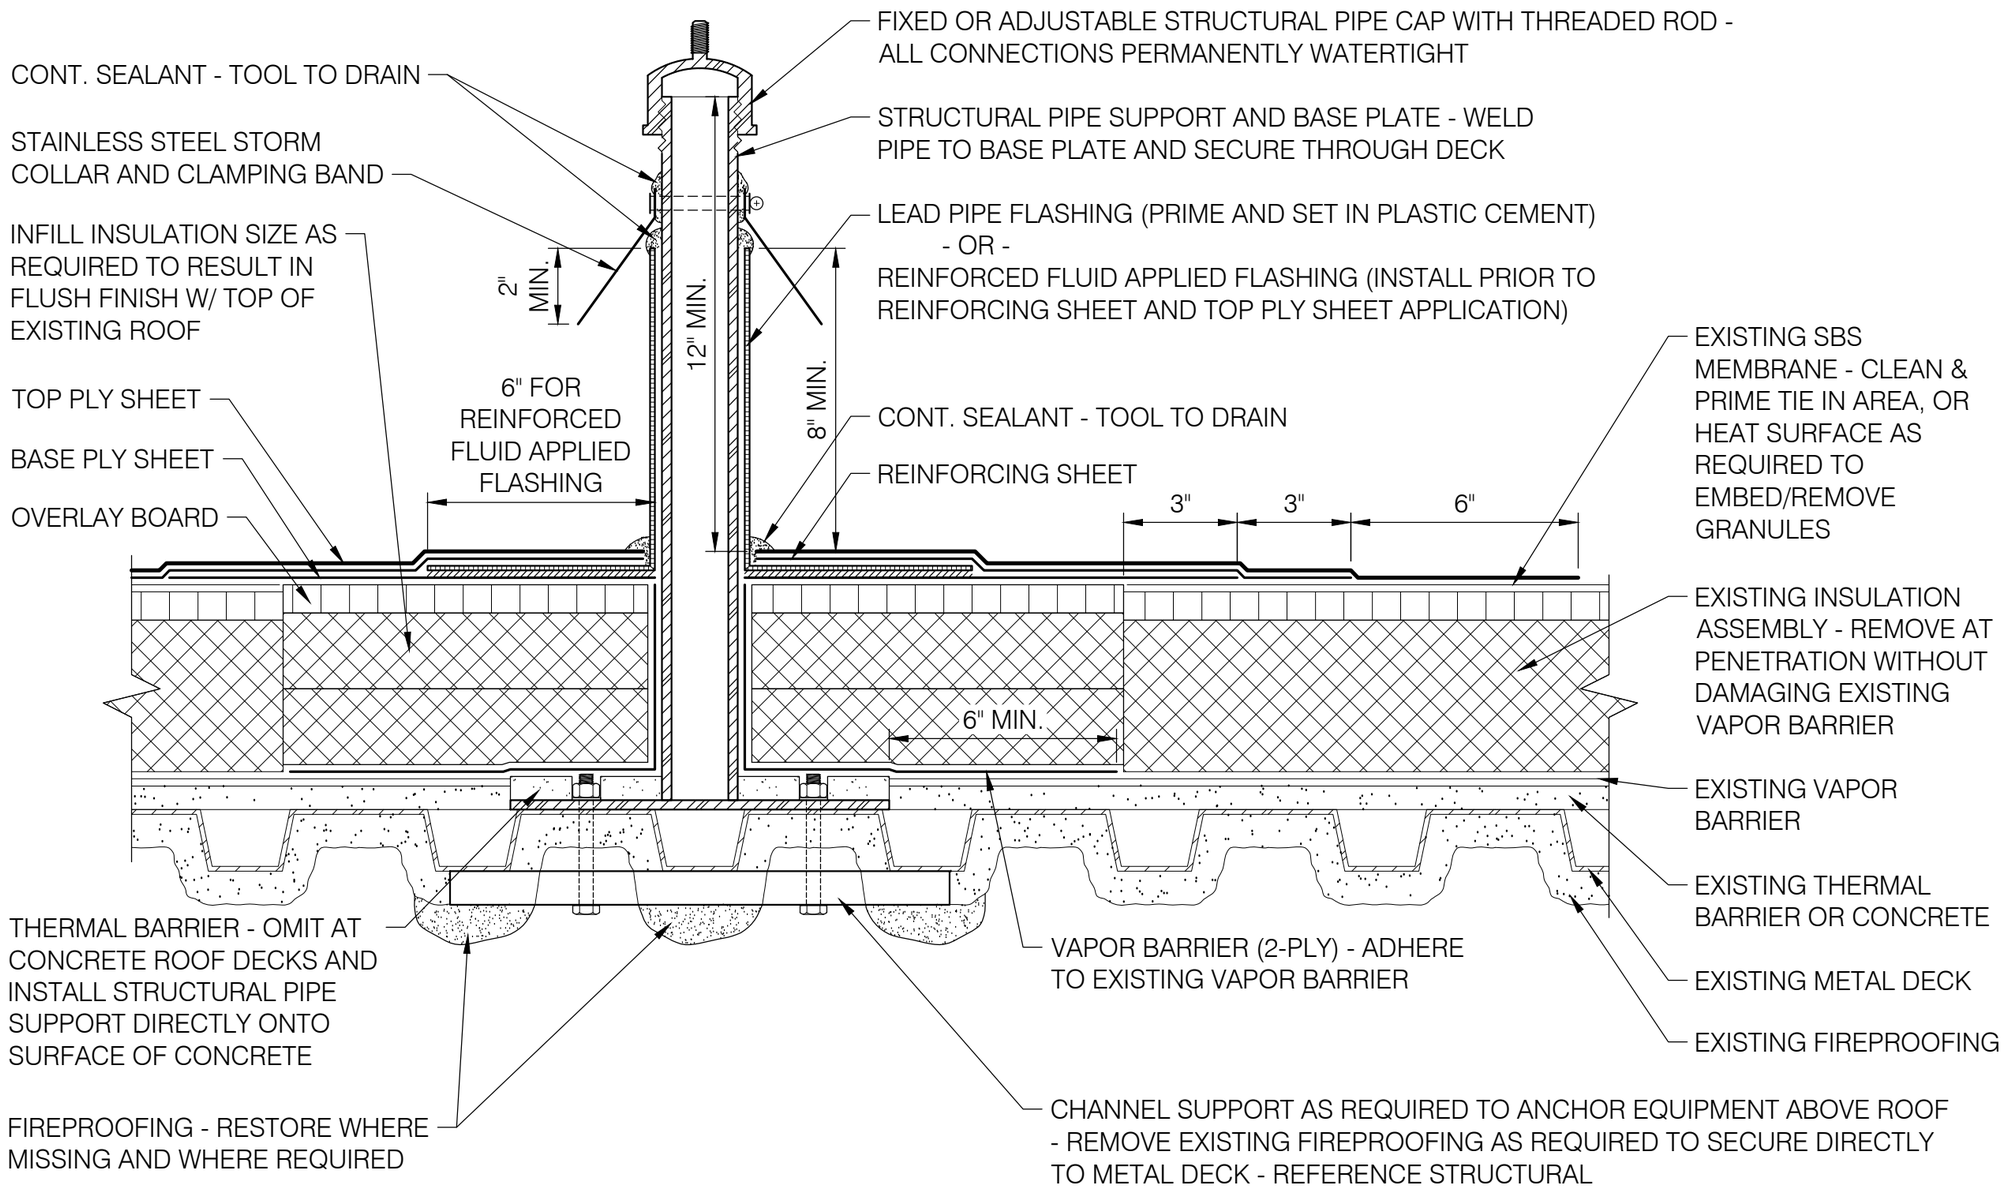

0711 SBS FLASHING - STRUCTURAL PIPE SUPPORT

SCALE: 3" = 1'-0"