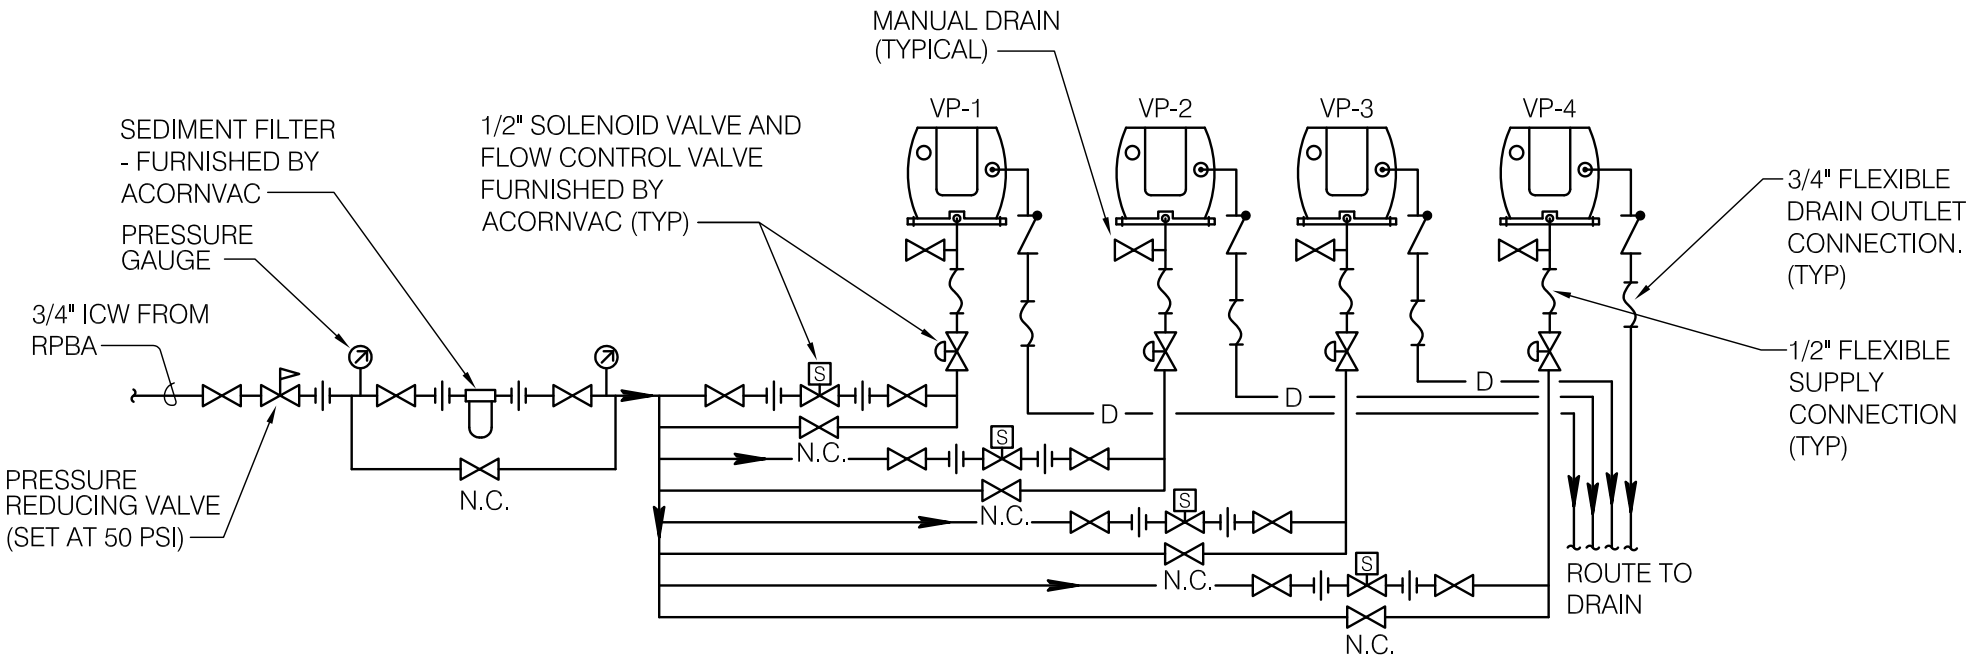

2256 VACUUM WASTE PUMP WATER SUPPLY CONNECTION DIAGRAM

SCALE: NTS