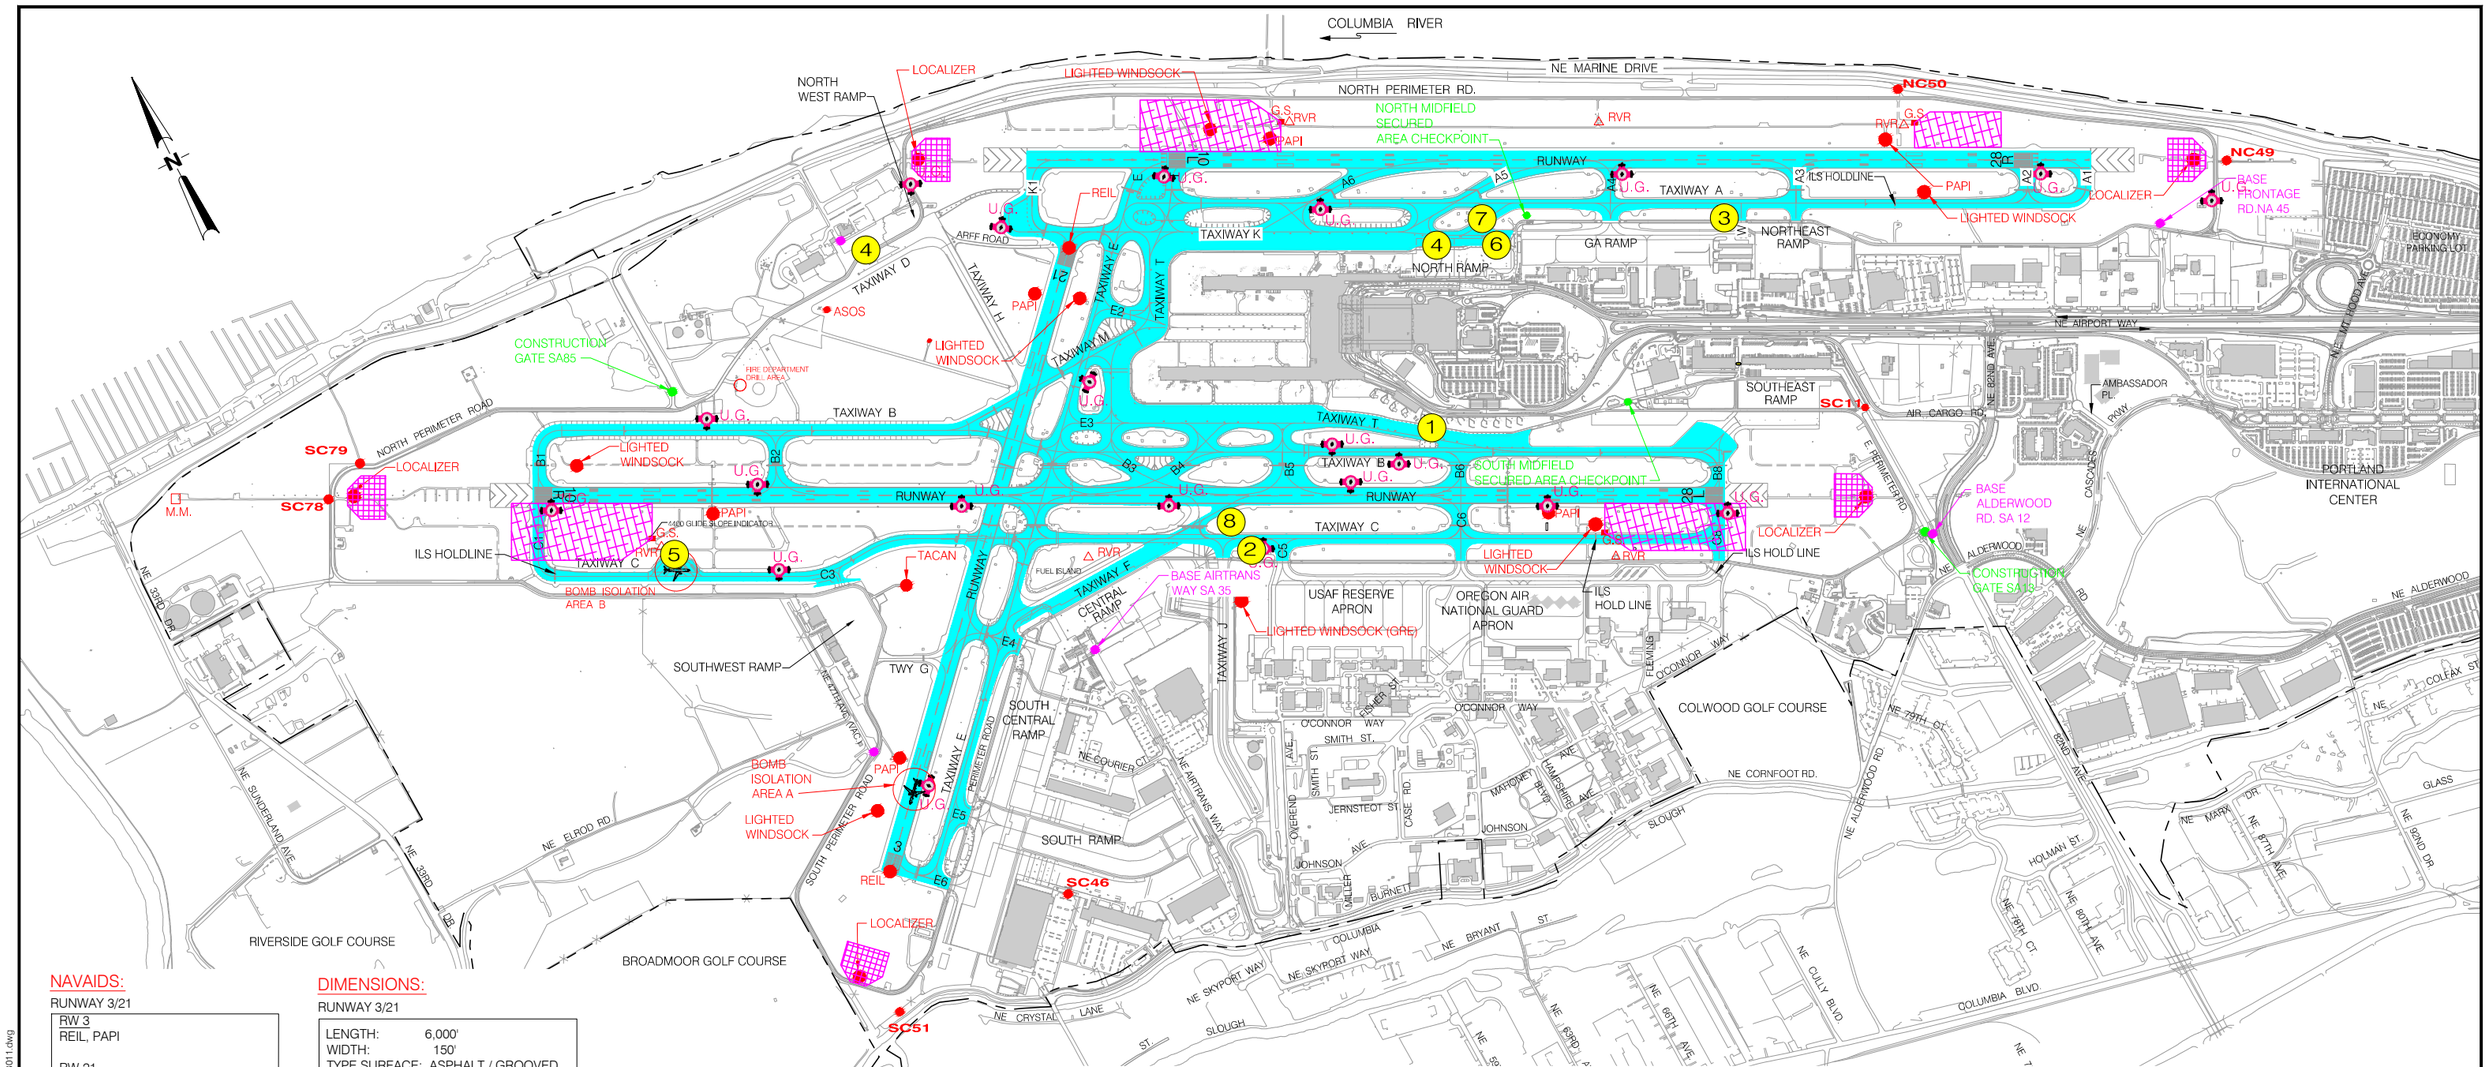

NAVAIDS:

RUNWAY 3/21

RW 3
REIL, PAPI

RW 21
REIL, LOCALIZER, PAPI

DISTANCE TO GO MARKER

RUNWAY 10L/28R

RW 10L
PAPI, MALSR, ILS CAT I

RW 28R
PAPI, MALSR, ILS CAT I

DISTANCE TO GO MARKER
RVR TD MF RO

RUNWAY 10R/28L

RW 10R
ILS CAT II & IIIB, ALSF-2, PAPI

RW 28L
ILS CAT I, MALSR, PAPI

RVR TD MF RO
DISTANCE TO GO MARKERS

DIMENSIONS:

RUNWAY 3/21

LENGTH:	6,000'
WIDTH:	150'
TYPE SURFACE:	ASPHALT / GROOVED

RUNWAY 10L/28R

LENGTH:	9,825'
WIDTH:	150'
TYPE SURFACE:	ASPHALT/GROOVED

RUNWAY 10R/28L

LENGTH:	11,000'
WIDTH:	150'
TYPE SURFACE:	CONCRETE/GROOVED

RESTRICTIONS:

1. TAXIWAY T BETWEEN B5 AND B6 CLOSED TO AIRCRAFT WITH WINGSPAN OF 118' AND LARGER.
2. TAXIWAY J CLOSED TO AIRCRAFT WITH WINGSPAN GREATER THAN 171'. AIRCRAFT WITH WINGSPAN BETWEEN 125' AND 171' ON TAXIWAY J MUST BE UNDER POSITIVE GUIDANCE BY EITHER TOWING OR WINGWALKER.
3. TAXIWAY W BETWEEN TAXIWAY A AND GENERAL AVIATION RAMP CLOSED TO AIRCRAFT WITH WINGSPAN GREATER THAN 95'. AIRCRAFT WITH WINGSPAN BETWEEN 79' AND 95' MUST BE TOWED.
4. AIRCRAFT AUTHORIZED TO UTILIZE THE NORTHWEST RAMP OR THE NORTHEAST RAMP WILL BE TOWED TO/FROM THESE RAMPS.

RESTRICTIONS:

5. AT THE WEST END ARM/DEARM AREA ON TAXIWAY C NO AIRCRAFT OF ANY TYPE MAY TAXI PAST THE ARM/DEARM AREA WHILE IT IS BEING USED.
6. TAXIWAY K BETWEEN THE NORTH RAMP AND THE GA RAMP CLOSED TO THROUGH TRAFFIC.
7. TAXIWAY V CLOSED TO AIRCRAFT WITH WINGSPANS GREATER THAN 135 FEET. AIRCRAFT WITH A WINGSPAN GREATER THAN 91 FEET ARE PROHIBITED FROM TURNING WESTBOUND ONTO TAXIWAY A FROM TAXIWAY V. UNLESS UNDER TOW.
8. AIRCRAFT WITH A WINGSPAN GREATER THAN 118 FEET ARE PROHIBITED FROM TURNING EASTBOUND ON TAXIWAY C FROM SOUTHWEST BOUND ON TAXIWAY F UNLESS UNDER TOW.

LEGEND:

GLIDE SLOPE CRITICAL AREA (ILS CRITICAL AREA)

LOCALIZER CRITICAL AREA

NO.	DATE	BY	REVISIONS	CK'D	APPV'D
2	8/28/15	PWS	REVISED NOTES 3 AND 4 FOR AFD		
1	4/04/14	MAK	ADDED NOTE 8		

PORT OF PORTLAND
PORTLAND, OREGON

DESIGN NUMBER
1160
PROJECT NUMBER

DESIGNED BY	C. BERGSTROM
DRAWN BY	M. KHAL
CHECKED BY	C. BERGSTROM
DATE	APR 2014
SCALE	1" = 700'

PORTLAND INTERNATIONAL AIRPORT

AIRFIELD NAVAID, TAXIWAY AND RAMP RESTRICTION MAP

SUBMITTED BY: PAT EBERT, CAD MANAGER

TYPE: MD

DRAWING NO.: PDX 2014-3011 1 / 1 (C-1)

r:\maintainables\pdx\3011-airfield navaid, taxiway and ramp restriction map\2014\3011.dwg
SHELP 1:30:04 PM 8/28/2015